Note: 12" WM to be installed approximately5 feet inside RW. Final alignment to be adjusted as necessary to avoid conflict and damage to existing utilities, trees, signs, cable boxes, etc.

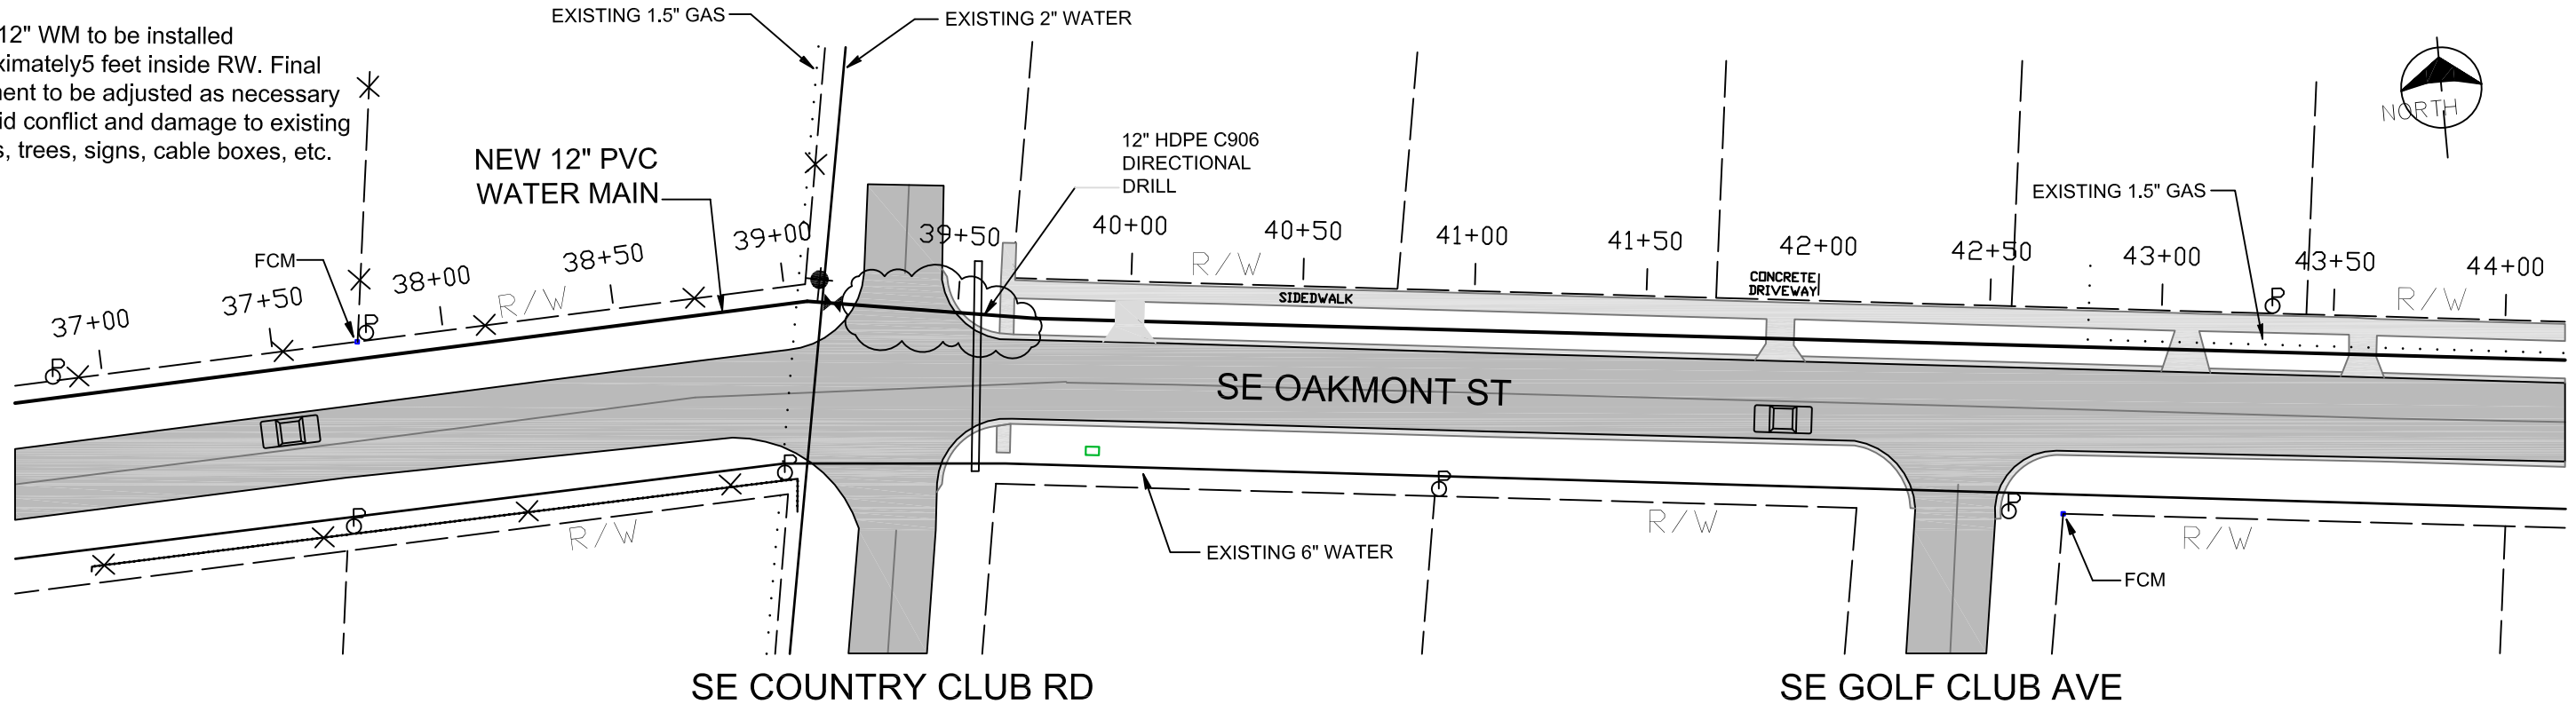

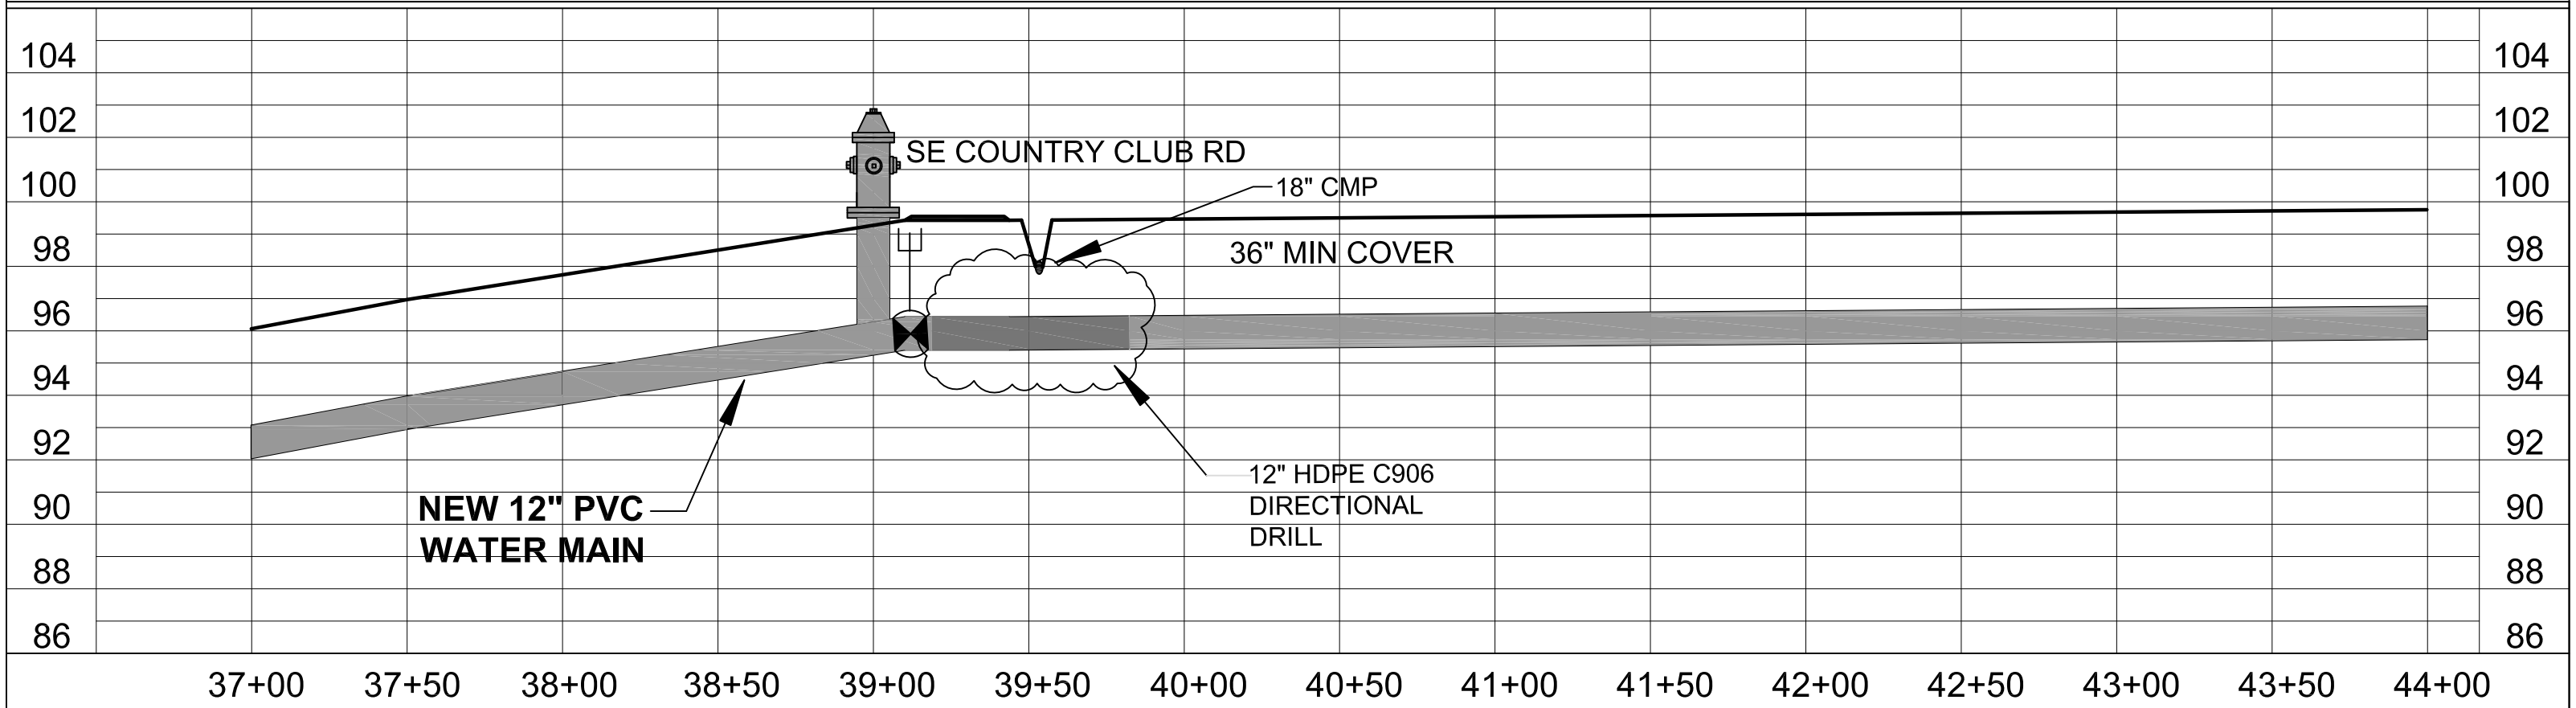

CITY OF LAKE CITY, FLORIDA WATER DISTRIBUTION SYSTEM	**12" PVC WATER MAIN - EAST RADIAL SE OAKMONT ST**	**Henry A. Sheldon, P.E. 11611 SW 89th Street Gainesville, Florida 32608**	SHEET: 11 SCALE 1" = 50'