Note: 12" WM to be installed approximately 5 feet inside RW. Final alignment to be adjusted as necessary to avoid conflict and damage to existing utilities, trees, signs, cable boxes, etc.

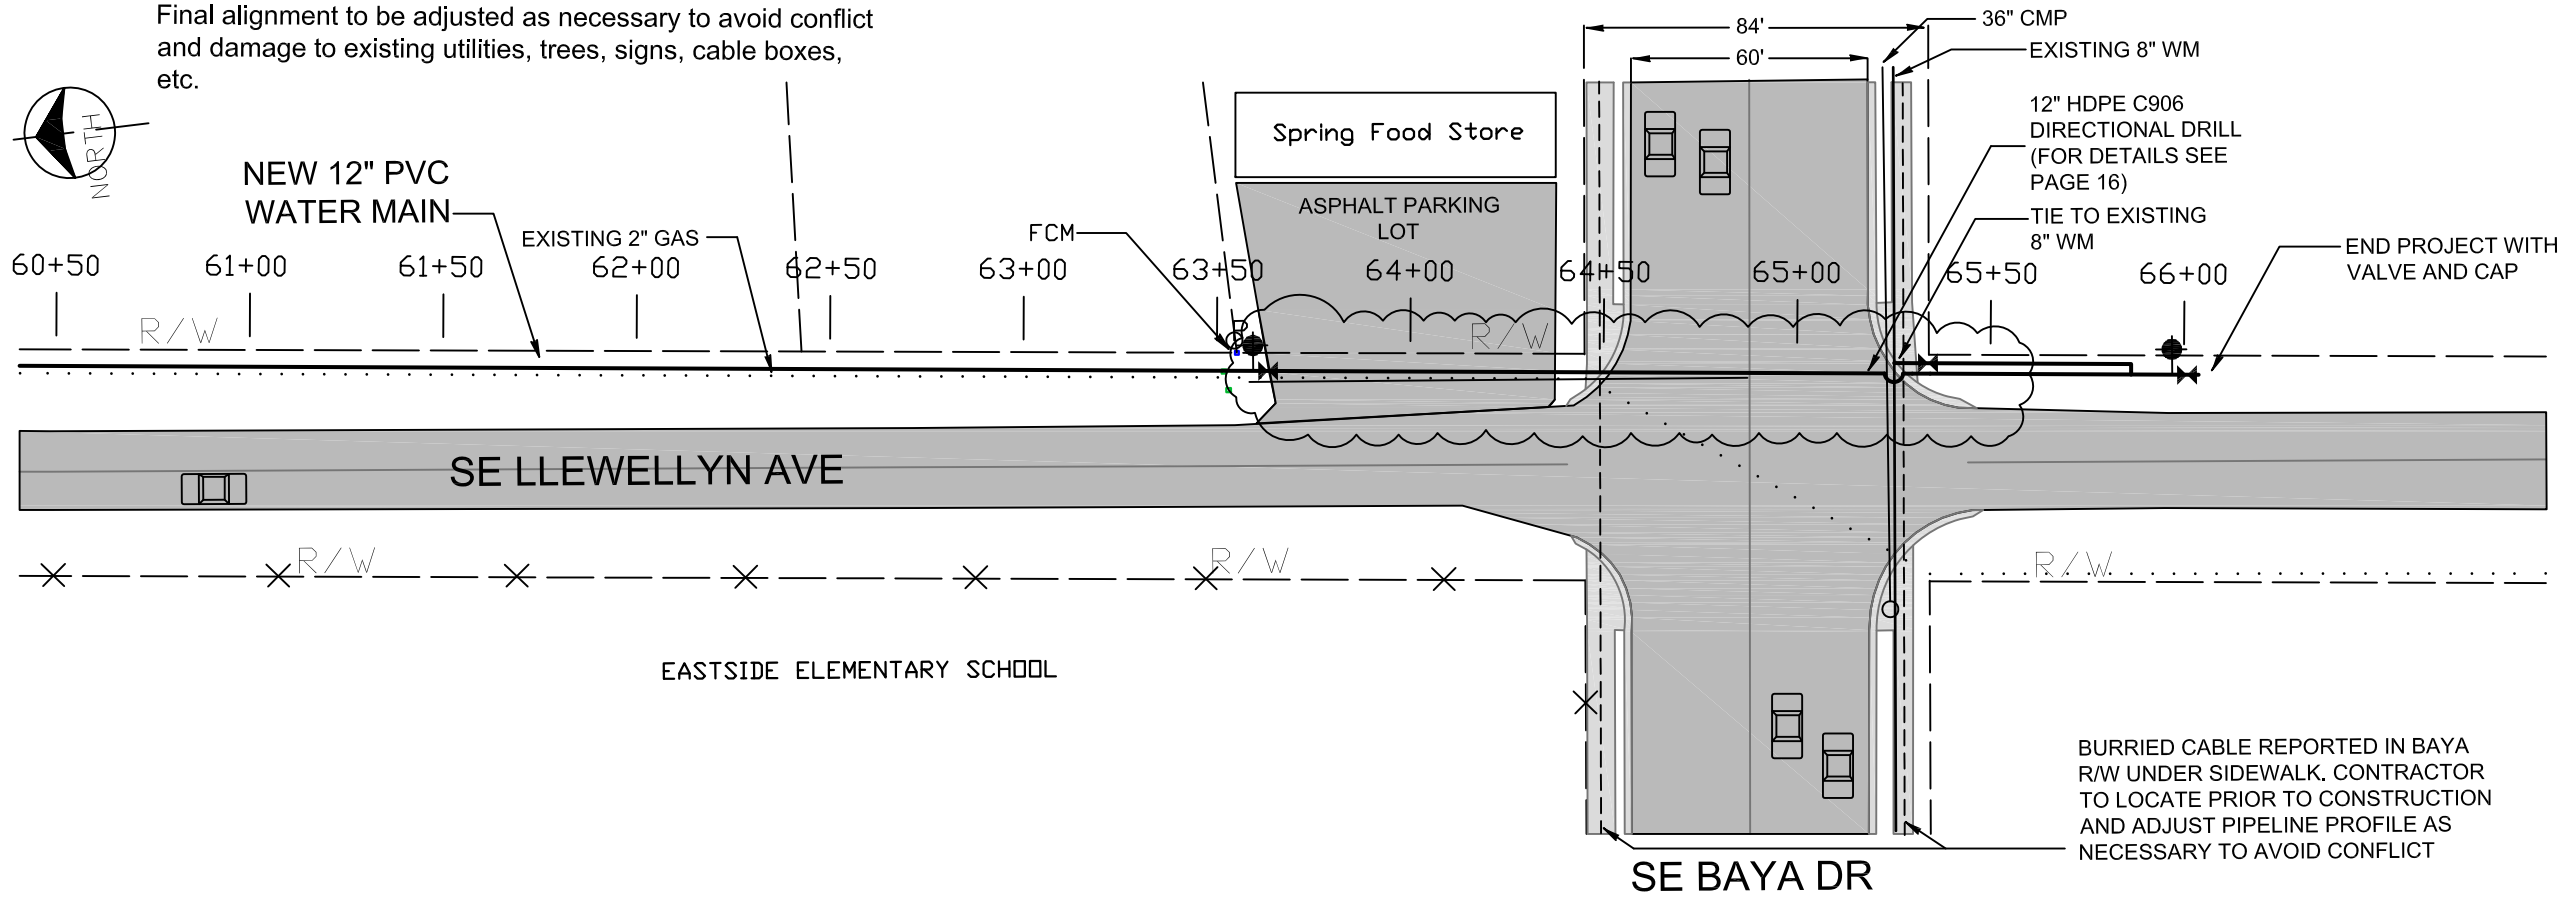

HORIZONTAL SCALE 1" = 50'

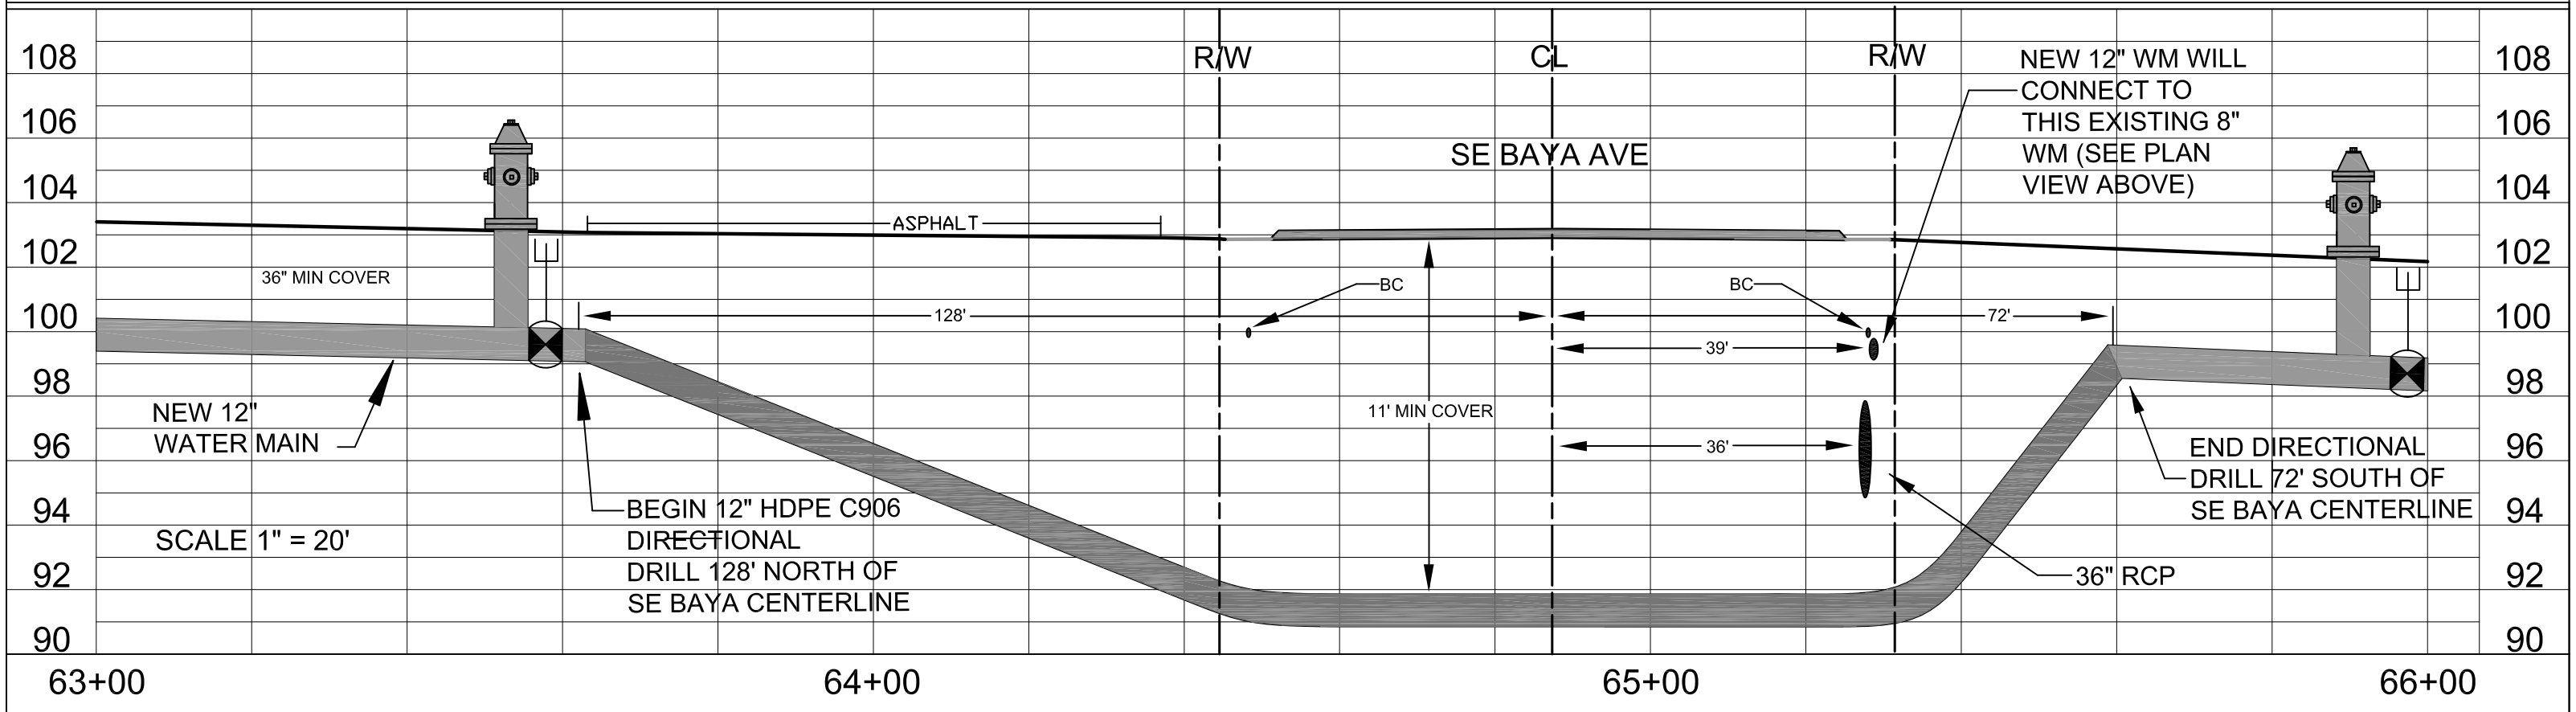

CITY OF LAKE CITY, FLORIDA
WATER DISTRIBUTION SYSTEM

12" PVC WATER MAIN - EAST RADIAL
SE BAYA - DIRECTIONAL DRILL

Henry A. Sheldon, P.E.
11611 SW 89th Street
Gainesville, Florida 32608

SHEET: 16