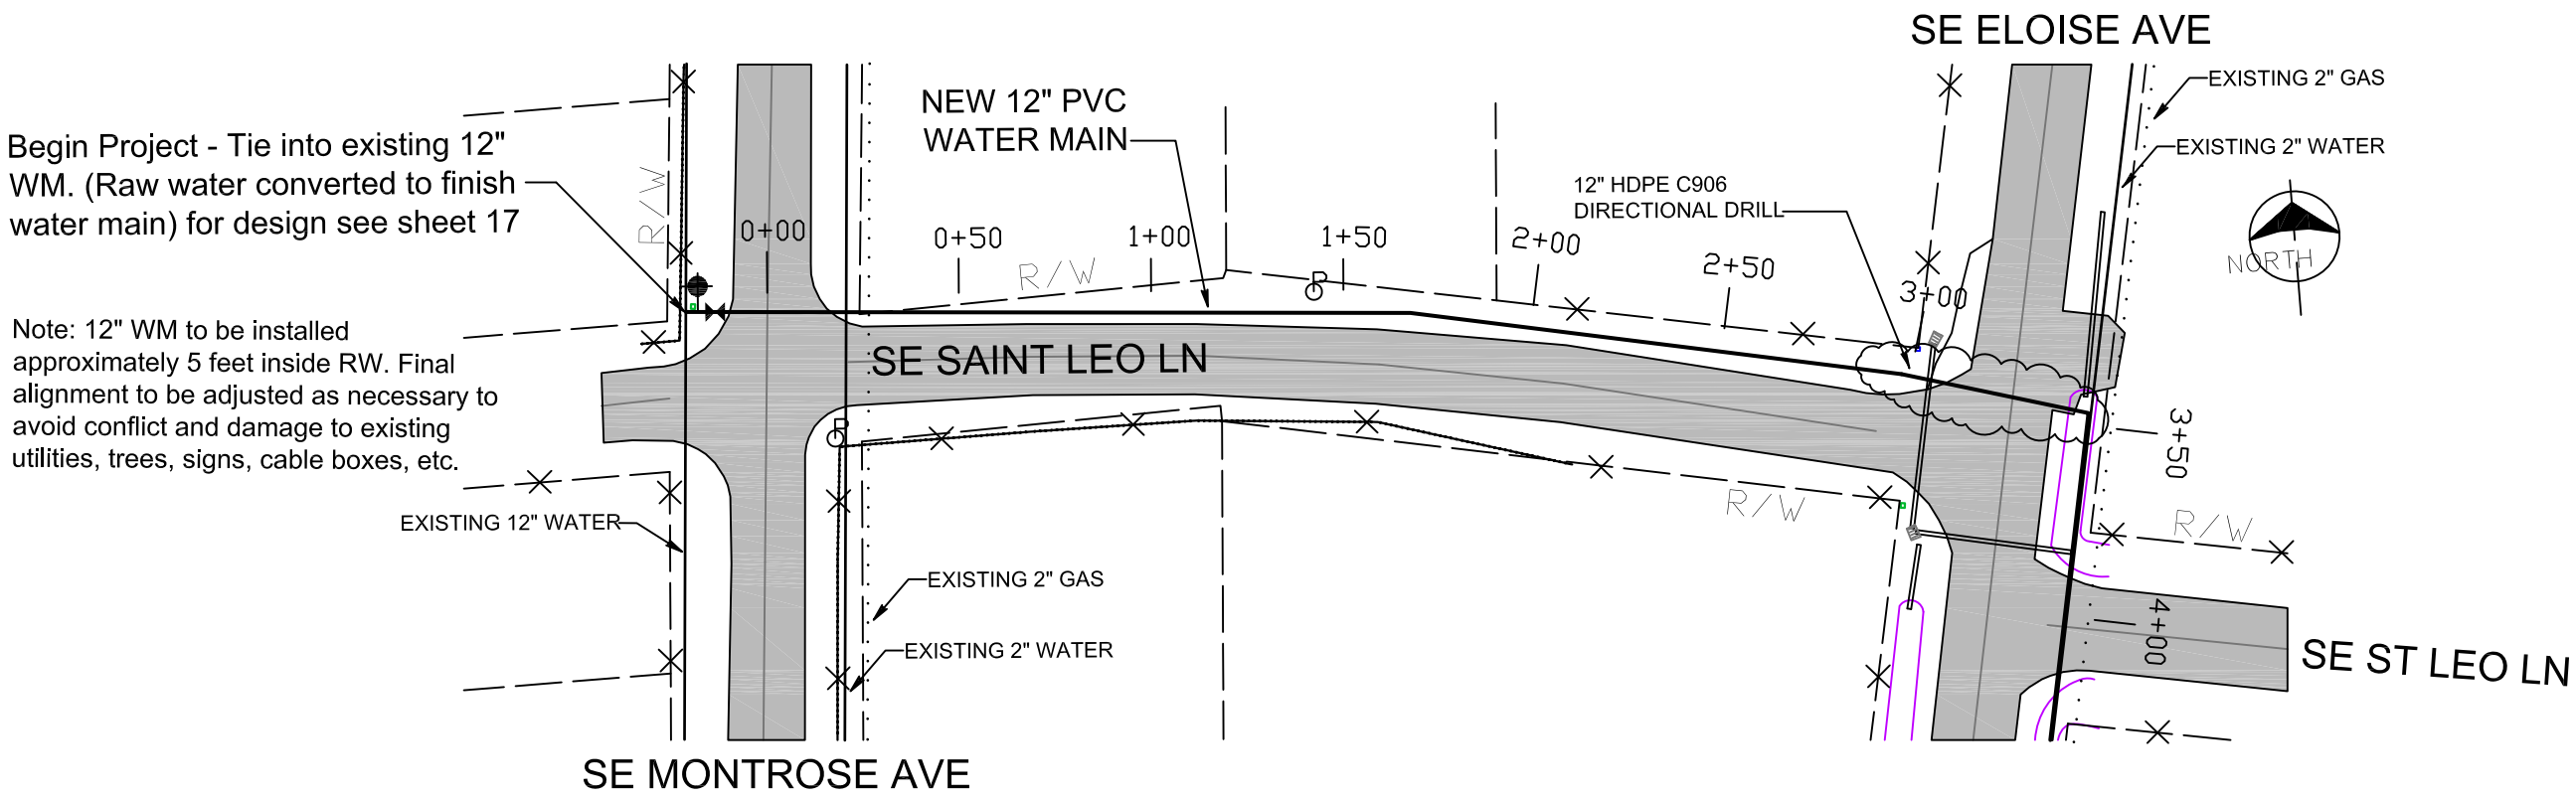

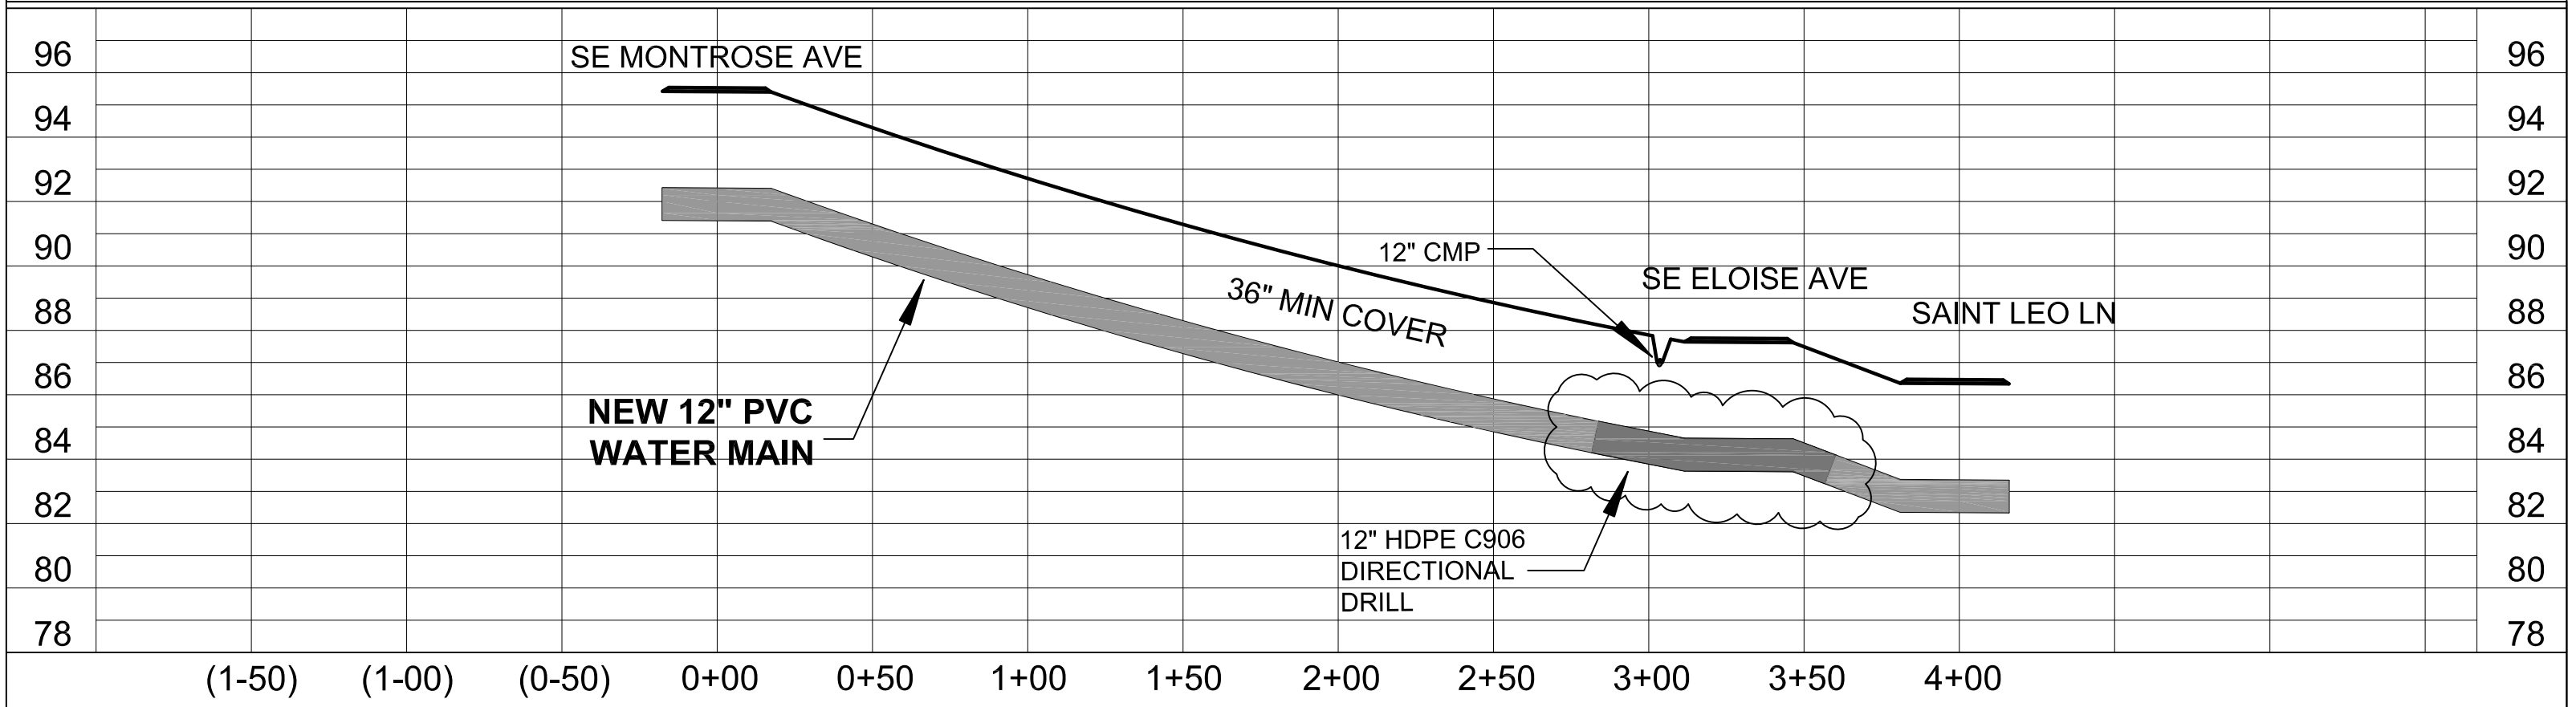

CITY OF LAKE CITY, FLORIDA
WATER DISTRIBUTION SYSTEM

12" PVC WATER MAIN - EAST RADIAL SE SAINT LEO LN.

Henry A. Sheldon, P.E.
11611 SW 89th Street
Gainesville, Florida 32608

SHEET: 4

SCALE 1" = 50'